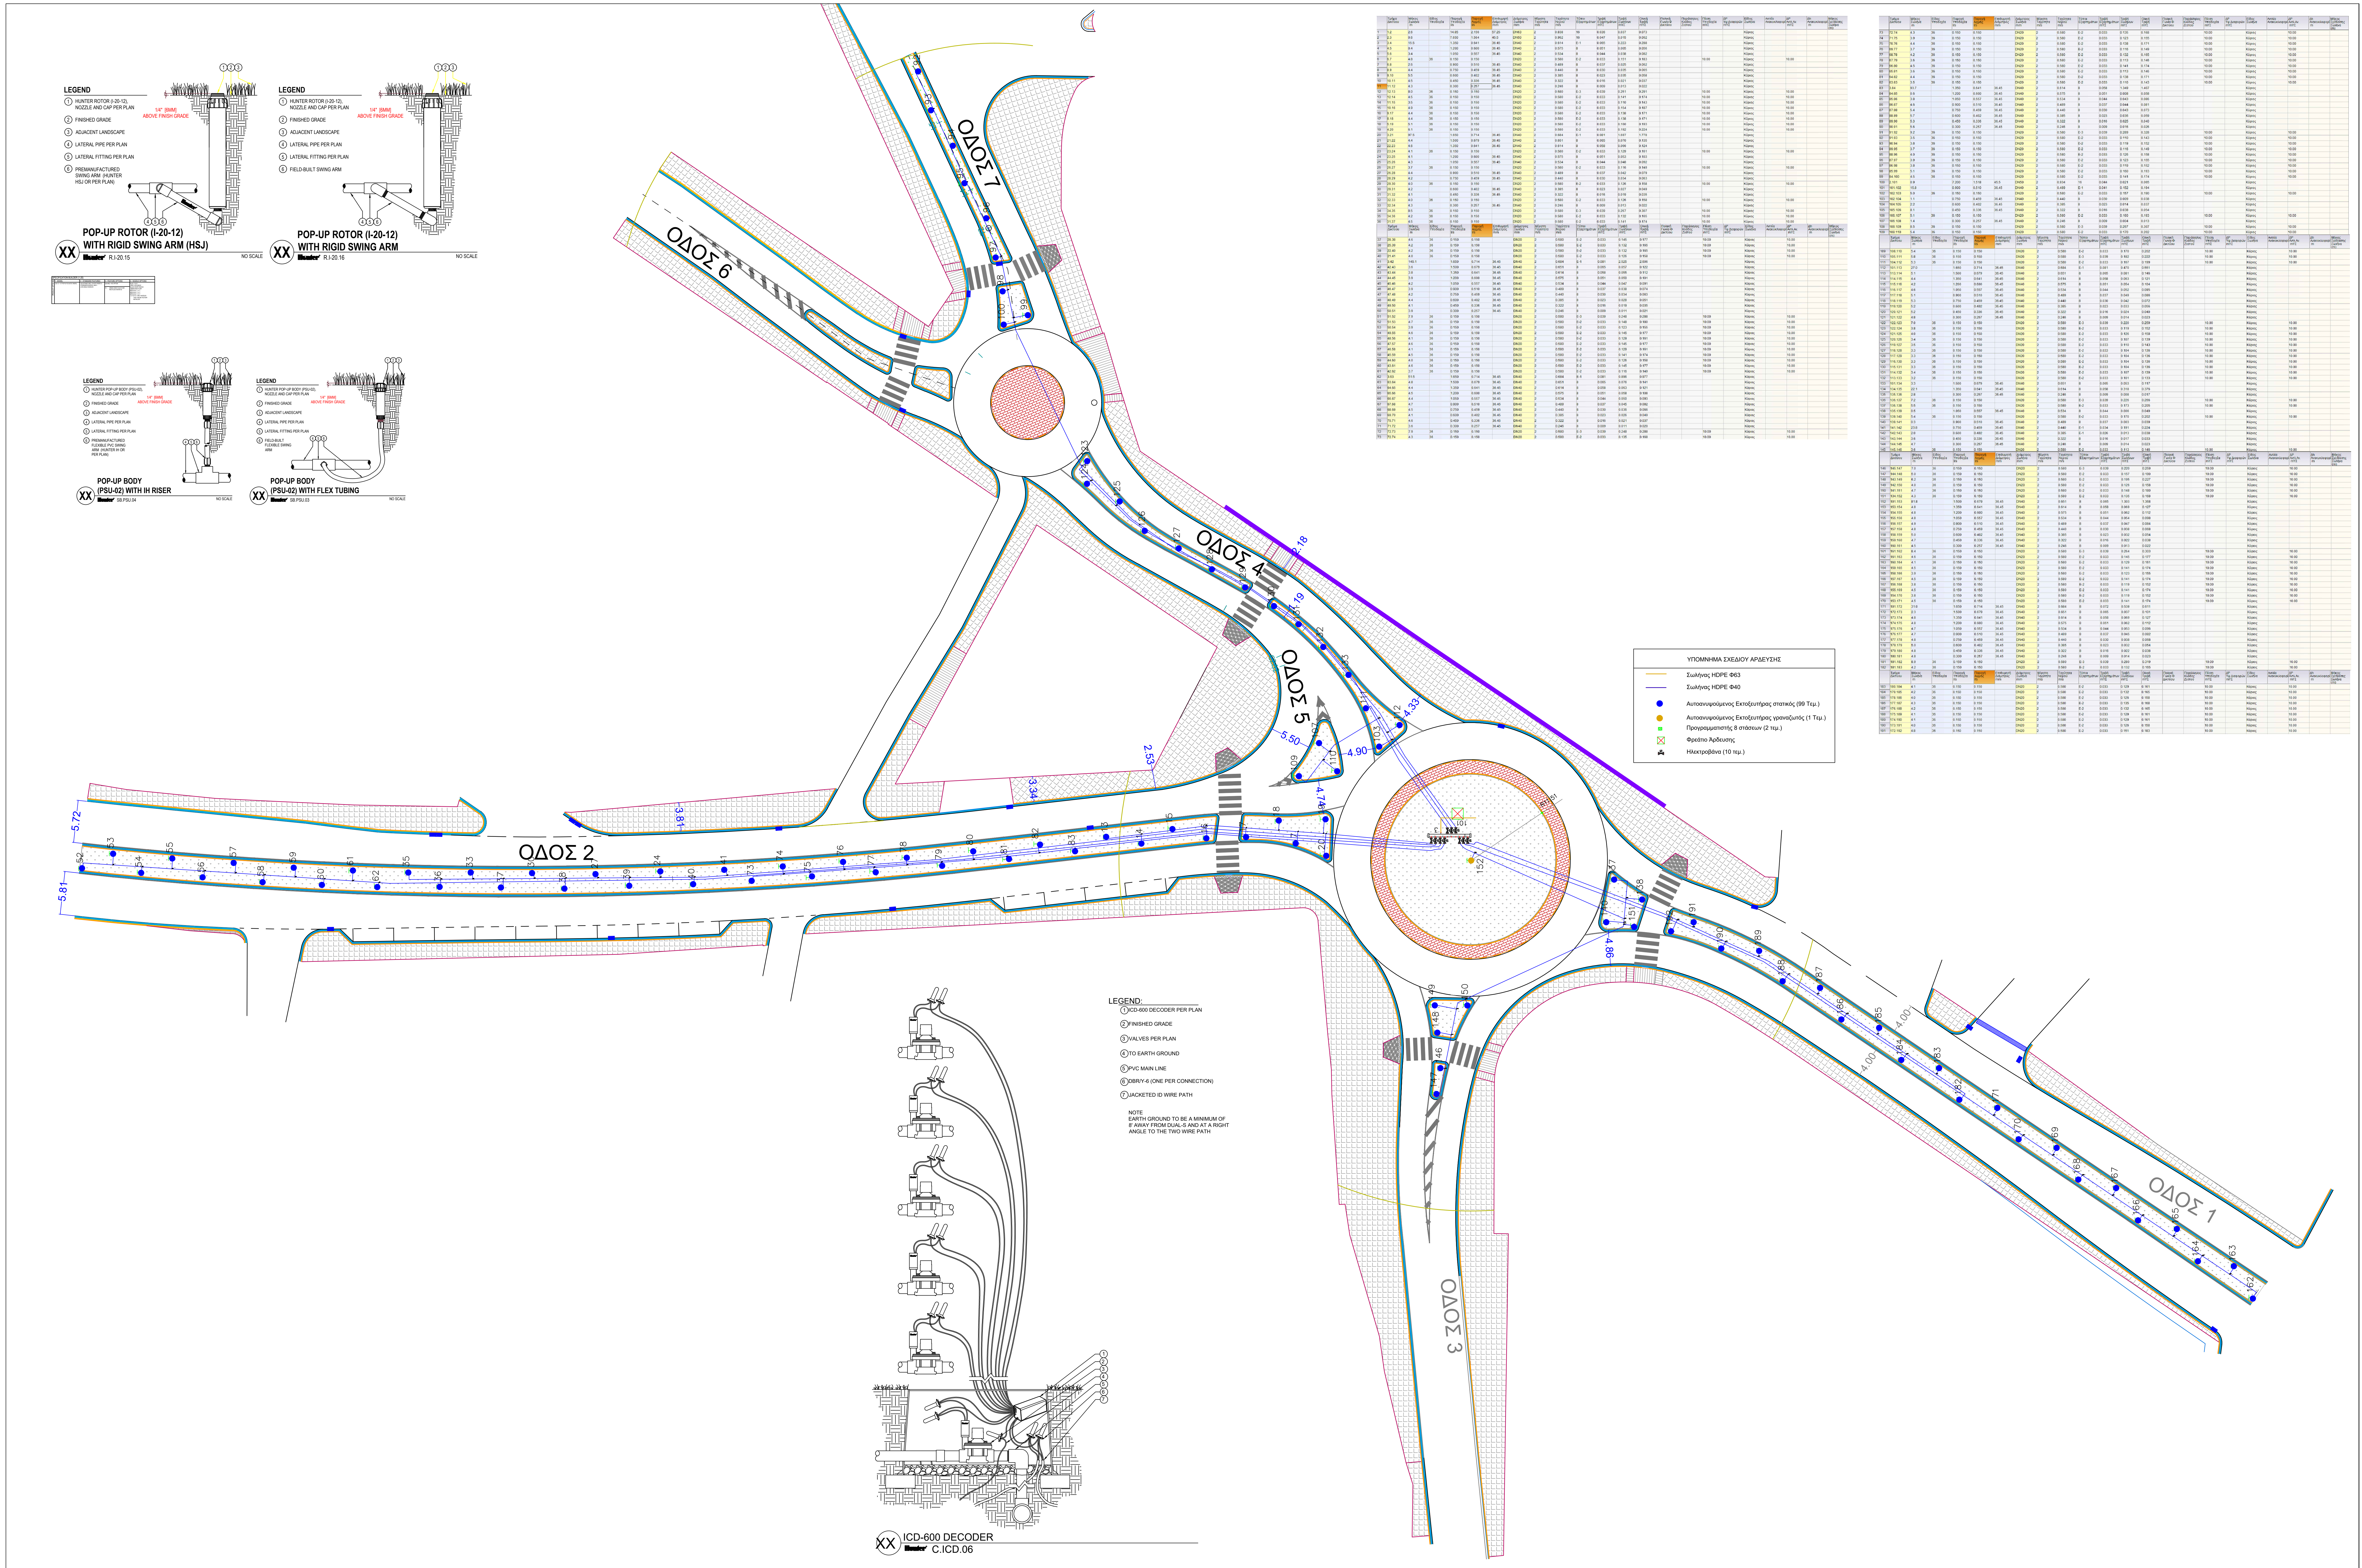
ΟΔΟΣ 1
ΟΔΟΣ 2
ΟΔΟΣ 3
ΟΔΟΣ 4
ΟΔΟΣ 5
ΟΔΟΣ 6
ΟΔΟΣ 7
5.72
5.81
3.81
3.34
2.59
5.50
4.90
4.74
4.86
4.33
4.00
2.18
LEGEND
① HUNTER ROTOR (I-20-12), NOZZLE AND CAP PER PLAN
② FINISHED GRADE
③ ADJACENT LANDSCAPE
④ LATERAL PIPE PER PLAN
⑤ LATERAL FITTING PER PLAN
⑥ PREMANUFACTURED SWING ARM (HUNTER HSJ OR PER PLAN)
1/4" [6MM] ABOVE FINISH GRADE
POP-UP ROTOR (I-20-12) WITH RIGID SWING ARM (HSJ)
XX
Hunter R.I-20.15
NO SCALE
LEGEND
① HUNTER ROTOR (I-20-12), NOZZLE AND CAP PER PLAN
② FINISHED GRADE
③ ADJACENT LANDSCAPE
④ LATERAL PIPE PER PLAN
⑤ LATERAL FITTING PER PLAN
⑥ FIELD-BUILT SWING ARM
1/4" [6MM] ABOVE FINISH GRADE
POP-UP ROTOR (I-20-12) WITH RIGID SWING ARM
XX
Hunter R.I-20.16
NO SCALE
SPECIFICATION BUILDER (I-20)
PRODUCT OPTIONS
1 - MODEL
I-20-12 = 12" POP-UP (PLASTIC RISER)
2 - STANDARD FEATURES
ADJUSTABLE ARC, PLASTIC RISER, 8 STANDARD NOZZLES, AND 4 LOW-ANGLE NOZZLES
3 - FEATURE OPTIONS
(BLANK) = NO OPTION
R = DRAIN CHECK VALVE AND RECYCLED WATER ID
4 - NOZZLE OPTIONS
BLUE 1.5-8.0
GRAY LOW ANGLE
BLACK SHORT RADIUS
GREEN HIGH FLOW
MPR-25-Q, T, H, F
MPR-30-Q, T, H, F
MPR-35-Q, T, H, F
1.5 TO 4.0 = ONLY NOZZLES THAT CAN BE FACTORY INSTALLED
LEGEND
① HUNTER POP-UP BODY (PSU-02), NOZZLE AND CAP PER PLAN
② FINISHED GRADE
③ ADJACENT LANDSCAPE
④ LATERAL PIPE PER PLAN
⑤ LATERAL FITTING PER PLAN
⑥ PREMANUFACTURED FLEXIBLE PVC SWING ARM (HUNTER IH OR PER PLAN)
1/4" [6MM] ABOVE FINISH GRADE
POP-UP BODY (PSU-02) WITH IH RISER
XX
Hunter SB.PSU.04
NO SCALE
LEGEND
① HUNTER POP-UP BODY (PSU-02), NOZZLE AND CAP PER PLAN
② FINISHED GRADE
③ ADJACENT LANDSCAPE
④ LATERAL PIPE PER PLAN
⑤ LATERAL FITTING PER PLAN
⑥ FIELD-BUILT FLEXIBLE SWING ARM
1/4" [6MM] ABOVE FINISH GRADE
POP-UP BODY (PSU-02) WITH FLEX TUBING
XX
Hunter SB.PSU.03
NO SCALE
LEGEND:
① ICD-600 DECODER PER PLAN
② FINISHED GRADE
③ VALVES PER PLAN
④ TO EARTH GROUND
⑤ PVC MAIN LINE
⑥ DBR/Y-6 (ONE PER CONNECTION)
⑦ JACKETED ID WIRE PATH
NOTE
EARTH GROUND TO BE A MINIMUM OF 8' AWAY FROM DUAL-S AND AT A RIGHT ANGLE TO THE TWO WIRE PATH
XX
ICD-600 DECODER
Hunter C.ICD.06

ΥΠΟΜΝΗΜΑ ΣΧΕΔΙΟΥ ΑΡΔΕΥΣΗΣ

—	Σωλήνας HDPE Φ63
—	Σωλήνας HDPE Φ40
●	Αυτοανυψούμενος Εκτοξευτήρας στατικός (99 Τεμ.)
●	Αυτοανυψούμενος Εκτοξευτήρας γραναζωτός (1 Τεμ.)
▨	Προγραμματιστής 8 στάσεων (2 τεμ.)
☒	Φρεάτιο Άρδευσης
	Ηλεκτροβάνα (10 τεμ.)

	Τμήμα Δικτύου	Μήκος Σωλήνα m	Είδος Υποδοχέα	Παροχή Υποδοχέα l/s	Παροχή Αιχμής l/s	Επιθυμητή Διάμετρος mm	Διάμετρος Σωλήνα mm	Μέγιστη Ταχύτητα m/s	Ταχύτητα Νερού m/s	Τύποι Εξαρτημάτων	Τριβή Εξαρτημάτων mΥΣ	Τριβή Σωλήνων mΥΣ	Ολική Τριβή mΥΣ	Πολική Γωνία Φ Δικτύου	Παράλληλος Κλάδος Ζεστού	Πίεση Υποδοχέα mΥΣ	ΔΡ Υψ.Διαφορών mΥΣ	Είδος Σωλήνα	Αντλία Ανακυκλοφορί	ΔΡ Αντλ.Αν. mΥΣ	Δh Ανακυκλοφορί m	Μήκος Σχεδίασης Σωλήνα (m)
1	1.2	2.6		14.85	2.156	57.25	DN63	2	0.838	16	0.036	0.037	0.073					Κύριος				
2	2.3	0.6		7.650	1.564	45.5	DN50	2	0.962	16	0.047	0.015	0.062					Κύριος				
3	3.4	15.5		1.350	0.641	36.45	DN40	2	0.614	E-1	0.065	0.223	0.288					Κύριος				
4	4.5	0.4		1.200	0.600	36.45	DN40	2	0.575	8	0.051	0.005	0.056					Κύριος				
5	5.6	3.4		1.050	0.557	36.45	DN40	2	0.534	8	0.044	0.038	0.082					Κύριος				
6	6.7	4.8	36	0.150	0.150		DN20	2	0.580	E-2	0.033	0.151	0.183			10.00		Κύριος		10.00		
7	6.8	2.6		0.900	0.510	36.45	DN40	2	0.489	8	0.037	0.025	0.062					Κύριος				
8	8.9	4.4		0.750	0.459	36.45	DN40	2	0.440	8	0.030	0.035	0.065					Κύριος				
9	9.10	5.5		0.600	0.402	36.45	DN40	2	0.385	8	0.023	0.035	0.058					Κύριος				
10	10.11	4.5		0.450	0.336	36.45	DN40	2	0.322	8	0.016	0.021	0.037					Κύριος				
11	11.12	4.3		0.300	0.257	36.45	DN40	2	0.246	8	0.009	0.013	0.022					Κύριος				
12	12.13	8.0	36	0.150	0.150		DN20	2	0.580	E-3	0.039	0.251	0.291			10.00		Κύριος		10.00		
13	12.14	4.5	36	0.150	0.150		DN20	2	0.580	E-2	0.033	0.141	0.174			10.00		Κύριος		10.00		
14	11.15	3.5	36	0.150	0.150		DN20	2	0.580	E-2	0.033	0.110	0.143			10.00		Κύριος		10.00		
15	10.16	4.9	36	0.150	0.150		DN20	2	0.580	E-2	0.033	0.154	0.187			10.00		Κύριος		10.00		
16	9.17	4.4	36	0.150	0.150		DN20	2	0.580	E-2	0.033	0.138	0.171			10.00		Κύριος		10.00		
17	8.18	4.4	36	0.150	0.150		DN20	2	0.580	E-2	0.033	0.138	0.171			10.00		Κύριος		10.00		
18	5.19	5.1	36	0.150	0.150		DN20	2	0.580	E-2	0.033	0.160	0.193			10.00		Κύριος		10.00		
19	4.20	6.1	36	0.150	0.150		DN20	2	0.580	E-2	0.033	0.192	0.224			10.00		Κύριος		10.00		
20	3.21	97.5		1.650	0.714	36.45	DN40	2	0.684	E-1	0.081	1.697	1.778					Κύριος				
21	21.22	4.4		1.500	0.679	36.45	DN40	2	0.651	8	0.065	0.070	0.135					Κύριος				
22	22.23	4.6		1.350	0.641	36.45	DN40	2	0.614	8	0.058	0.066	0.124					Κύριος				
23	23.24	4.1	36	0.150	0.150		DN20	2	0.580	E-2	0.033	0.129	0.161			10.00		Κύριος		10.00		
24	23.25	4.1		1.200	0.600	36.45	DN40	2	0.575	8	0.051	0.053	0.103					Κύριος				
25	25.26	4.3		1.050	0.557	36.45	DN40	2	0.534	8	0.044	0.048	0.092					Κύριος				
26	26.27	3.7	36	0.150	0.150		DN20	2	0.580	E-2	0.033	0.116	0.149			10.00		Κύριος		10.00		
27	26.28	4.4		0.900	0.510	36.45	DN40	2	0.489	8	0.037	0.042	0.079					Κύριος				
28	28.29	4.2		0.750	0.459	36.45	DN40	2	0.440	8	0.030	0.034	0.063					Κύριος				
29	29.30	4.0	36	0.150	0.150		DN20	2	0.580	E-2	0.033	0.126	0.158			10.00		Κύριος		10.00		
30	29.31	4.2		0.600	0.402	36.45	DN40	2	0.385	8	0.023	0.027	0.049					Κύριος				
31	31.32	4.1		0.450	0.336	36.45	DN40	2	0.322	8	0.016	0.019	0.035					Κύριος				
32	32.33	4.0	36	0.150	0.150		DN20	2	0.580	E-2	0.033	0.126	0.158			10.00		Κύριος		10.00		
33	32.34	4.3		0.300	0.257	36.45	DN40	2	0.246	8	0.009	0.013	0.022					Κύριος				
34	34.35	8.5	36	0.150	0.150		DN20	2	0.580	E-3	0.039	0.267	0.307			10.00		Κύριος		10.00		
35	34.36	4.2	36	0.150	0.150		DN20	2	0.580	E-2	0.033	0.132	0.165			10.00		Κύριος		10.00		
36	31.37	4.5	36	0.150	0.150		DN20	2	0.580	E-2	0.033	0.141	0.174			10.00		Κύριος		10.00		
37	28.38	4.6	36	0.150	0.150		DN20	2	0.580	E-2	0.033	0.145	0.177			10.00		Κύριος		10.00		
38	25.39	4.2	36	0.150	0.150		DN20	2	0.580	E-2	0.033	0.132	0.165			10.00		Κύριος		10.00		
39	22.40	4.2	36	0.150	0.150		DN20	2	0.580	E-2	0.033	0.132	0.165			10.00		Κύριος		10.00		
40	21.41	4.0	36	0.150	0.150		DN20	2	0.580	E-2	0.033	0.126	0.158			10.00		Κύριος		10.00		
41	3.42	145.1		1.650	0.714	36.45	DN40	2	0.684	E-1	0.081	2.525	2.606					Κύριος				
42	42.43	3.6		1.500	0.679	36.45	DN40	2	0.651	8	0.065	0.057	0.122					Κύριος				
43	43.44	3.8		1.350	0.641	36.45	DN40	2	0.614	8	0.058	0.055	0.112					Κύριος				
44	44.45	3.9		1.200	0.600	36.45	DN40	2	0.575	8	0.051	0.050	0.101					Κύριος				
45	45.46	4.2		1.050	0.557	36.45	DN40	2	0.534	8	0.044	0.047	0.091					Κύριος				
46	46.47	3.9		0.900	0.510	36.45	DN40	2	0.489	8	0.037	0.038	0.074					Κύριος				
47	47.48	4.2		0.750	0.459	36.45	DN40	2	0.440	8	0.030	0.034	0.063					Κύριος				
48	48.49	4.4		0.600	0.402	36.45	DN40	2	0.385	8	0.023	0.028	0.051					Κύριος				
49	49.50	4.1		0.450	0.336	36.45	DN40	2	0.322	8	0.016	0.019	0.035					Κύριος				
50	50.51	3.9		0.300	0.257	36.45	DN40	2	0.246	8	0.009	0.011	0.021					Κύριος				
51	51.52	7.9	36	0.150	0.150		DN20	2	0.580	E-3	0.039	0.248	0.288			10.00		Κύριος		10.00		
52	51.53	4.7	36	0.150	0.150		DN20	2	0.580	E-2	0.033	0.148	0.180			10.00		Κύριος		10.00		
53	50.54	3.9	36	0.150	0.150		DN20	2	0.580	E-2	0.033	0.123	0.155			10.00		Κύριος		10.00		
54	49.55	4.6	36	0.150	0.150		DN20	2	0.580	E-2	0.033	0.145	0.177			10.00		Κύριος		10.00		
55	48.56	4.1	36	0.150	0.150		DN20	2	0.580	E-2	0.033	0.129	0.161			10.00		Κύριος		10.00		
56	47.57	4.6	36	0.150	0.150		DN20	2	0.580	E-2	0.033	0.145	0.177			10.00		Κύριος		10.00		
57	46.58	4.1	36	0.150	0.150		DN20	2	0.580	E-2	0.033	0.129	0.161			10.00		Κύριος		10.00		
58	45.59	4.5	36	0.150	0.150		DN20	2	0.580	E-2	0.033	0.141	0.174			10.00		Κύριος		10.00		
59	44.60	4.0	36	0.150	0.150		DN20	2	0.580	E-2	0.033	0.126	0.158			10.00		Κύριος		10.00		
60	43.61	4.6	36	0.150	0.150		DN20	2	0.580	E-2	0.033	0.145	0.177			10.00		Κύριος		10.00		
61	42.62	3.7	36	0.150	0.150		DN20	2	0.580	E-2	0.033	0.116	0.149			10.00		Κύριος		10.00		
62	3.63	51.5		1.650	0.714	36.45	DN40	2	0.684	E-1	0.081	0.896	0.977					Κύριος				
63	63.64	4.8		1.500	0.679	36.45	DN40	2	0.651	8	0.065	0.076	0.141					Κύριος				
64	64.65	4.4		1.350	0.641	36.45	DN40	2	0.614	8	0.058	0.063	0.121					Κύριος				
65	65.66	4.5		1.200	0.600	36.45	DN40	2	0.575	8	0.051	0.058	0.108					Κύριος				
66	66.67	4.4		1.050	0.557	36.45	DN40	2	0.534	8	0.044	0.050	0.093					Κύριος				
67	67.68	4.7		0.900	0.510	36.45	DN40	2	0.489	8	0.037	0.045	0.082					Κύριος				
68	68.69	4.5		0.750	0.459	36.45	DN40	2	0.440	8	0.030	0.036	0.066					Κύριος				
69	69.70	4.1		0.600	0.402	36.45	DN40	2	0.385	8	0.023	0.026	0.049					Κύριος				
70	70.71	4.6		0.450	0.336	36.45	DN40	2	0.322	8	0.016	0.021	0.037					Κύριος				
71	71.72	3.6		0.300	0.257	36.45	DN40	2	0.246	8	0.009	0.011	0.020					Κύριος				
72	72.73	7.9	36	0.150	0.150		DN20	2	0.580	E-3	0.039	0.248	0.288			10.00		Κύριος		10.00		
73	72.74	4.3	36	0.150	0.150		DN20	2	0.580	E-2	0.033	0.135	0.168			10.00		Κύριος		10.00		
74	71.75	3.9	36	0.150	0.150		DN20	2	0.580	E-2	0.033	0.123	0.155			10.00		Κύριος		10.00		
75	70.76	4.4	36	0.150	0.150		DN20	2	0.580	E-2	0.033	0.138	0.171			10.00		Κύριος		10.00		
76	69.77	3.7	36	0.150	0.150		DN20	2	0.580	E-2	0.033	0.116	0.149			10.00		Κύριος		10.00		
77	68.78	4.2	36	0.150	0.150		DN20	2	0.580	E-2	0.033	0.132	0.165			10.00		Κύριος		10.00		
78	67.79	3.6	36	0.150	0.150		DN20	2	0.580	E-2	0.033	0.113	0.146			10.00		Κύριος		10.00		
79	66.80	4.5	36	0.150	0.150		DN20	2	0.580	E-2	0.033	0.141	0.174			10.00		Κύριος		10.00		
80	65.81	3.6	36	0.150	0.150		DN20	2	0.580	E-2	0.033	0.113	0.146			10.00		Κύριος		10.00		
81	64.82	4.4	36	0.150	0.150		DN20	2	0.580	E-2	0.033	0.138	0.171			10.00		Κύριος		10.00		
82	63.83	3.5	36	0.150	0.150		DN20	2	0.580	E-2	0.033	0.110	0.143			10.00		Κύριος		10.00		
83	3.84	93.7		1.350	0.641	36.45	DN40	2	0.614	8	0.058	1.349	1.407					Κύριος				
84	84.85	0.6		1.200	0.600	36.45	DN40	2	0.575	8	0.051	0.008	0.058					Κύριος				
85	85.86	3.8		1.050	0.557	36.45	DN40	2	0.534	8	0.044	0.043	0.086					Κύριος				
86	86.87	4.6		0.900	0.510	36.45	DN40	2	0.489	8	0.037	0.044	0.081					Κύριος				
87	87.88	5.4		0.750	0.459	36.45	DN40	2	0.440	8	0.030	0.043	0.073					Κύριος				
88	88.89	5.7		0.600	0.402	36.45	DN40	2	0.385	8	0.023	0.036	0.059					Κύριος				
89	89.90	5.3		0.450	0.336	36.45	DN40	2	0.322	8	0.016	0.025	0.040					Κύριος				
90	90.91	5.6		0.300	0.257	36.45	DN40	2	0.246	8	0.009	0.016	0.026					Κύριος				
91	91.92	9.2	36	0.150	0.150		DN20	2	0.580	E-3	0.039	0.289	0.328			10.00		Κύριος		10.00		
92	91.93	3.5	36	0.150	0.150		DN20	2	0.580	E-2	0.033	0.110	0.143			10.00		Κύριος		10.00		
93	90.94	3.8	36	0.150	0.150		DN20	2	0.580	E-2	0.033	0.119	0.152			10.00		Κύριος		10.00		
94	89.95	3.7	36	0.150	0.150		DN20	2	0.580	E-2	0.033	0.116	0.149			10.00		Κύριος		10.00		
95	88.96	4.0	36	0.150	0.150		DN20	2	0.580	E-2	0.033	0.126	0.158			10.00		Κύριος		10.00		
96	87.97	3.9	36	0.150	0.150		DN20	2	0.580	E-2	0.033	0.123	0.155			10.00		Κύριος		10.00		
97	86.98	3.8	36	0.150	0.150		DN20	2	0.580	E-2	0.033	0.119	0.152			10.00		Κύριος		10.00		
98	85.99	5.1	36	0.150	0.150		DN20	2	0.580	E-2	0.033	0.160	0.193			10.00		Κύριος		10.00		
99	84.100	4.5	36	0.150	0.150		DN20	2	0.580	E-2	0.033	0.141	0.174			10.00		Κύριος		10.00		
100	2.101	0.9		7.200	1.518	45.5	DN50	2	0.934	16	0.044	0.021	0.065					Κύριος				
101	101.102	15.8		0.900	0.510	36.45	DN40	2	0.489	E-1	0.041	0.152	0.194					Κύριος				
102	102.103	5.0	36	0.150	0.150		DN20	2	0.580	E-2	0.033	0.157	0.190			10.00		Κύριος		10.00		
103	102.104	1.1		0.750	0.459	36.45	DN40	2	0.440	8	0.030	0.009	0.038					Κύριος				
104	104.105	2.2		0.600	0.402	36.45	DN40	2	0.385	8	0.023	0.014	0.037					Κύριος				
105	105.106	8.1		0.450	0.336	36.45	DN40	2	0.322	8	0.016	0.038	0.054					Κύριος				
106	106.107	5.1	36	0.150	0.150		DN20	2	0.580	E-2	0.033	0.160	0.193			10.00		Κύριος		10.00		
107	106.108	1.4		0.300	0.257	36.45	DN40	2	0.246	8	0.009	0.004	0.013					Κύριος				
108	108.109	8.5	36	0.150	0.150		DN20	2	0.580	E-3	0.039	0.267	0.307			10.00		Κύριος		10.00		
109	108.110	5.4	36	0.150	0.150		DN20	2	0.580	E-2	0.033	0.170	0.202			10.00		Κύριος		10.00		
110	105.111	5.8	36	0.150	0.150		DN20	2	0.580	E-3	0.039	0.182	0.222			10.00		Κύριος		10.00		
111	104.112	5.3	36	0.150	0.150		DN20	2	0.580	E-2	0.033	0.167	0.199			10.00		Κύριος		10.00		
112	101.113	27.0		1.650	0.714	36.45	DN40	2	0.684	E-1	0.081	0.470	0.551					Κύριος				
113	113.114	5.1		1.500	0.679	36.45	DN40	2	0.651	8	0.065	0.081	0.146					Κύριος				
114	114.115	4.4		1.350	0.641	36.45	DN40	2	0.614	8	0.058	0.063	0.121					Κύριος				
115	115.116	4.2		1.200	0.600	36.45	DN40	2	0.575	8	0.051	0.054	0.104					Κύριος				
116	116.117	4.6		1.050	0.557	36.45	DN40	2	0.534	8	0.044	0.052	0.095					Κύριος				
117	117.118	5.1		0.900	0.510	36.45	DN40	2	0.489	8	0.037	0.049	0.086					Κύριος				
118	118.119	5.3		0.750	0.459	36.45	DN40	2	0.440	8	0.030	0.042	0.072					Κύριος				
119	119.120	5.2		0.600	0.402	36.45	DN40	2	0.385	8	0.023	0.033	0.056					Κύριος				
120	120.121	5.2		0.450	0.336	36.45	DN40	2	0.322	8	0.016	0.024	0.040					Κύριος				
121	121.122	4.8		0.300	0.257	36.45	DN40	2	0.246	8	0.009	0.014	0.023					Κύριος				
122	122.123	7.0	36	0.150	0.150		DN20	2	0.580	E-3	0.039	0.220	0.259			10.00		Κύριος		10.00		
123	122.124	3.8	36	0.150	0.150		DN20	2	0.580	E-2	0.033	0.119	0.152			10.00		Κύριος		10.00		
124	121.125	4.0	36	0.150	0.150		DN20	2	0.580	E-2	0.033	0.126	0.158			10.00		Κύριος		10.00		
125	120.126	3.4	36	0.150	0.150		DN20	2	0.580	E-2	0.033	0.107	0.139			10.00		Κύριος		10.00		
126	119.127	3.5	36	0.150	0.150		DN20	2	0.580	E-2	0.033	0.110	0.143			10.00		Κύριος		10.00		
127	118.128	3.3	36	0.150	0.150		DN20	2	0.580	E-2	0.033	0.104	0.136			10.00		Κύριος		10.00		
128	117.129	3.3	36	0.150	0.150		DN20	2	0.580	E-2	0.033	0.104	0.136			10.00		Κύριος		10.00		
129	116.130	3.3	36	0.150	0.150		DN20	2	0.580	E-2	0.033	0.104	0.136			10.00		Κύριος		10.00		
130	115.131	3.3	36	0.150	0.150		DN20	2	0.580	E-2	0.033	0.104	0.136			10.00		Κύριος		10.00		
131	114.132	3.4	36	0.150	0.150		DN20	2	0.580	E-2	0.033	0.107	0.139			10.00		Κύριος		10.00		
132	113.133	3.2	36	0.150	0.150		DN20	2	0.580	E-2	0.033	0.101	0.133			10.00		Κύριος		10.00		
133	101.134	3.3		1.500	0.679	36.45	DN40	2	0.651	8	0.065	0.053	0.117					Κύριος				
134	134.135	22.1		1.350	0.641	36.45	DN40	2	0.614	8	0.058	0.318	0.376					Κύριος				
135	135.136	2.8		0.300	0.257	36.45	DN40	2	0.246	8	0.009	0.008	0.017					Κύριος				
136	136.137	7.2	36	0.150	0.150		DN20	2	0.580	E-3	0.039	0.226	0.266			10.00		Κύριος		10.00		
137	136.138	5.5	36	0.150	0.150		DN20	2	0.580	E-2	0.033	0.173	0.205			10.00		Κύριος		10.00		
138	135.139	0.5		1.050	0.557	36.45	DN40	2	0.534	8	0.044	0.006	0.049					Κύριος				
139	139.140	5.4	36	0.150	0.150		DN20	2	0.580	E-2	0.033	0.170	0.202			10.00		Κύριος		10.00		
140	139.141	0.3		0.900	0.510	36.45	DN40	2	0.489	8	0.037	0.003	0.039					Κύριος				
141	141.142	23.8		0.750	0.459	36.45	DN40	2	0.440	E-1	0.034	0.191	0.224					Κύριος				
142	142.143	2.0		0.600	0.402	36.45	DN40	2	0.385	E-1	0.026	0.013	0.038					Κύριος				
143	143.144	3.6		0.450	0.336	36.45	DN40	2	0.322	8	0.016	0.017	0.033					Κύριος				
144	144.145	4.7		0.300	0.257	36.45	DN40	2	0.246	8	0.009	0.014	0.023					Κύριος				
145	145.146	3.6	36	0.150	0.150		DN20	2	0.580	E-2	0.033	0.113	0.146			10.00		Κύριος		10.00		
146	145.147	7.0	36	0.150	0.150		DN20	2	0.580	E-3	0.039	0.220	0.259			10.00		Κύριος		10.00		
147	144.148	5.0	36	0.150	0.150		DN20	2	0.580	E-2	0.033	0.157	0.190			10.00		Κύριος		10.00		
148	143.149	6.2	36	0.150	0.150		DN20	2	0.580	E-2	0.033	0.195	0.227			10.00		Κύριος		10.00		
149	142.150	4.0	36	0.150	0.150		DN20	2	0.580	E-2	0.033	0.126	0.158			10.00		Κύριος		10.00		
150	141.151	4.7	36	0.150	0.150		DN20	2	0.580	E-2	0.033	0.148	0.180			10.00		Κύριος		10.00		
151	134.152	4.3	36	0.150	0.150		DN20	2	0.580	E-2	0.033	0.135	0.168			10.00		Κύριος		10.00		
152	101.153	81.8		1.500	0.679	36.45	DN40	2	0.651	8	0.065	1.303	1.368					Κύριος				
153	153.154	4.8		1.350	0.641	36.45	DN40	2	0.614	8	0.058	0.069	0.127					Κύριος				
154	154.155	4.8		1.200	0.600	36.45	DN40	2	0.575	8	0.051	0.062	0.112					Κύριος				
155	155.156	4.8		1.050	0.557	36.45	DN40	2	0.534	8	0.044	0.054	0.098					Κύριος				
156	156.157	4.9		0.900	0.510	36.45	DN40	2	0.489	8	0.037	0.047	0.084					Κύριος				
157	157.158	4.8		0.750	0.459	36.45	DN40	2	0.440	8	0.030	0.038	0.068					Κύριος				
158	158.159	5.0		0.600	0.402	36.45	DN40	2	0.385	8	0.023	0.032	0.054					Κύριος				
159	159.160	4.7		0.450	0.336	36.45	DN40	2	0.322	8	0.016	0.022	0.038					Κύριος				
160	160.161	4.5		0.300	0.257	36.45	DN40	2	0.246	8	0.009	0.013	0.022					Κύριος				
161	161.162	8.4	36	0.150	0.150		DN20	2	0.580	E-3	0.039	0.264	0.303			10.00		Κύριος		10.00		
162	161.163	4.6	36	0.150	0.150		DN20	2	0.580	E-2	0.033	0.145	0.177			10.00		Κύριος		10.00		
163	160.164	4.1	36	0.150	0.150		DN20	2	0.580	E-2	0.033	0.129	0.161			10.00		Κύριος		10.00		
164	159.165	4.5	36	0.150	0.150		DN20	2	0.580	E-2	0.033	0.141	0.174			10.00		Κύριος		10.00		
165	158.166	3.9	36	0.150	0.150		DN20	2	0.580	E-2	0.033	0.123	0.155			10.00		Κύριος		10.00		
166	157.167	4.5	36	0.150	0.150		DN20	2	0.580	E-2	0.033	0.141	0.174			10.00		Κύριος		10.00		
167	156.168	3.8	36	0.150	0.150		DN20	2	0.580	E-2	0.033	0.119	0.152			10.00		Κύριος		10.00		
168	155.169	4.5	36	0.150	0.150		DN20	2	0.580	E-2	0.033	0.141	0.174			10.00		Κύριος		10.00		
169	154.170	3.8	36	0.150	0.150		DN20	2	0.580	E-2	0.033	0.119	0.152			10.00		Κύριος		10.00		
170	153.171	4.5	36	0.150	0.150		DN20	2	0.580	E-2	0.033	0.141	0.174			10.00		Κύριος		10.00		
171	101.172	31.0		1.650	0.714	36.45	DN40	2	0.684	8	0.072	0.539	0.611					Κύριος				
172	172.173	2.3		1.500	0.679	36.45	DN40	2	0.651	8	0.065	0.037	0.101					Κύριος				
173	173.174	4.8		1.350	0.641	36.45	DN40	2	0.614	8	0.058	0.069	0.127					Κύριος				
174	174.175	4.8		1.200	0.600	36.45	DN40	2	0.575	8	0.051	0.062	0.112					Κύριος				
175	175.176	4.7		1.050	0.557	36.45	DN40	2	0.534	8	0.044	0.053	0.096					Κύριος				
176	176.177	4.7		0.900	0.510	36.45	DN40	2	0.489	8	0.037	0.045	0.082					Κύριος				
177	177.178	4.8		0.750	0.459	36.45	DN40	2	0.440	8	0.030	0.038	0.068					Κύριος				
178	178.179	5.0		0.600	0.402	36.45	DN40	2	0.385	8	0.023	0.032	0.054					Κύριος				
179	179.180	4.8		0.450	0.336	36.45	DN40	2	0.322	8	0.016	0.022	0.038					Κύριος				
180	180.181	4.8		0.300	0.257	36.45	DN40	2	0.246	8	0.009	0.014	0.023					Κύριος				
181	181.182	8.9	36	0.150	0.150		DN20	2	0.580	E-3	0.039	0.280	0.319			10.00		Κύριος		10.00		
182	181.183	4.2	36	0.150	0.150		DN20	2	0.580	E-2	0.033	0.132	0.165			10.00		Κύριος		10.00		
183	180.184	4.1	36	0.150	0.150		DN20	2	0.580	E-2	0.033	0.129	0.161			10.00		Κύριος		10.00		
184	179.185	4.2	36	0.150	0.150		DN20	2	0.580	E-2	0.033	0.132	0.165			10.00		Κύριος		10.00		
185	178.186	4.0	36	0.150	0.150		DN20	2	0.580	E-2	0.033	0.126	0.158			10.00		Κύριος		10.00		
186	177.187	4.3	36	0.150	0.150		DN20	2	0.580	E-2	0.033	0.135	0.168			10.00		Κύριος		10.00		
187	176.188	4.2	36	0.150	0.150		DN20	2	0.580	E-2	0.033	0.132	0.165			10.00		Κύριος		10.00		
188	175.189	4.1	36	0.150	0.150		DN20	2	0.580	E-2	0.033	0.129	0.161			10.00		Κύριος		10.00		
189	174.190	4.1	36	0.150	0.150		DN20	2	0.580	E-2	0.033	0.129	0.161			10.00		Κύριος		10.00		
190	173.191	4.0	36	0.150	0.150		DN20	2	0.580	E-2	0.033	0.126	0.158			10.00		Κύριος		10.00		
191	172.192	4.8	36	0.150	0.150		DN20	2	0.580	E-2	0.033	0.151	0.183			10.00		Κύριος		10.00		

ΕΛΛΗΝΙΚΗ ΔΗΜΟΚΡΑΤΙΑ
ΝΟΜΟΣ ΤΡΙΚΑΛΩΝ
ΔΗΜΟΣ ΜΕΤΕΩΡΩΝ
Δ/ΝΣΗ ΤΕΧΝΙΚΩΝ ΥΠΗΡΕΣΙΩΝ ΠΕΡΙΒΑΛΛΟΝΤΟΣ & ΠΟΛΕΟΔΟΜΙΑΣ
ΤΜΗΜΑ ΤΕΧΝΙΚΩΝ ΕΡΓΩΝ & ΣΥΝΤΗΡΗΣΗΣ ΥΠΟΔΟΜΩΝ

ΕΡΓΟ:
ΔΙΑΜΟΡΦΩΣΗ ΚΥΚΛΙΚΟΥ ΚΟΜΒΟΥ ΣΤΗ ΣΥΜΒΟΛΗ ΤΩΝ ΟΔΩΝ ΠΙΝΔΟΥ ΚΑΙ ΤΡΙΚΑΛΩΝ

ΟΡΙΣΤΙΚΗ ΗΛΕΚΤΡΟΜΗΧΑΝΟΛΟΓΙΚΗ ΜΕΛΕΤΗ

ΘΕΜΑ ΣΧΕΔΙΟΥ:	ΚΛΙΜΑΚΑ:	ΑΡ. ΣΧΕΔΙΟΥ:
ΟΡΙΖΟΝΤΙΟΓΡΑΦΙΑ ΣΥΣΤΗΜΑΤΟΣ ΑΡΔΕΥΣΗΣ	1:250	Η/Μ_Σ02

ΧΡΟΝΟΣ ΜΕΛΕΤΗΣ: ΙΟΥΝΙΟΣ 2024

ΕΠΙΒΛΕΠΟΥΣΑ ΜΕΛΕΤΗΣ	ΕΓΚΡΙΘΗΚΕ	ΘΕΩΡΗΘΗΚΕ	ΛΟΙΠΕΣ ΕΓΚΡΙΣΕΙΣ
Σαλκιτζόγλου Αθηνά Μηχανολόγος Μηχανικός SALKITZOGLOU ATHINA Digitally signed by SALKITZOGLOU ATHINA Date: 2026.04.24 11:58:17 +03'00'	Ράπτη Γεωργία Πολιτικός Μηχανικός Προϊσταμένη Τμ. Τ.Ε. & Σ.Υ. GEORGIA RAPTI Digitally signed by GEORGIA RAPTI Date: 2026.04.24 12:39:15 +03'00'	Λύχος Νικόλαος Πολιτικός Μηχανικός Διευθυντής Τ.Υ.Π. & Π.	Digitally signed by ΛΥΧΟΣ ΝΙΚΟΛΑΟΣ Date: 2026.04.24 12:31:34 +03'00'
ΗΜΕΡΟΜΗΝΙΑ .....-.....-.....	ΗΜΕΡΟΜΗΝΙΑ .....-.....-.....	ΗΜΕΡΟΜΗΝΙΑ .....-.....-.....	ΗΜΕΡΟΜΗΝΙΑ .....-.....-.....